

# Drafting & BIM Portfolio


## *Academic Project Samples*

**Name:** William Chan (Chinese name: Jinyu Chen)

**Contact:** 0469 069 896 | jy20000930@gmail.com | LinkedIn: [linkedin.com/in/william-chan-65aba2281](https://www.linkedin.com/in/william-chan-65aba2281)

### **Disclaimer:**

All drawings and models in this portfolio are the results of academic coursework at Monash University. They are provided solely for demonstration purposes and must not be used for actual construction. Any unauthorised use without the author's permission may result in legal liability under copyright law.

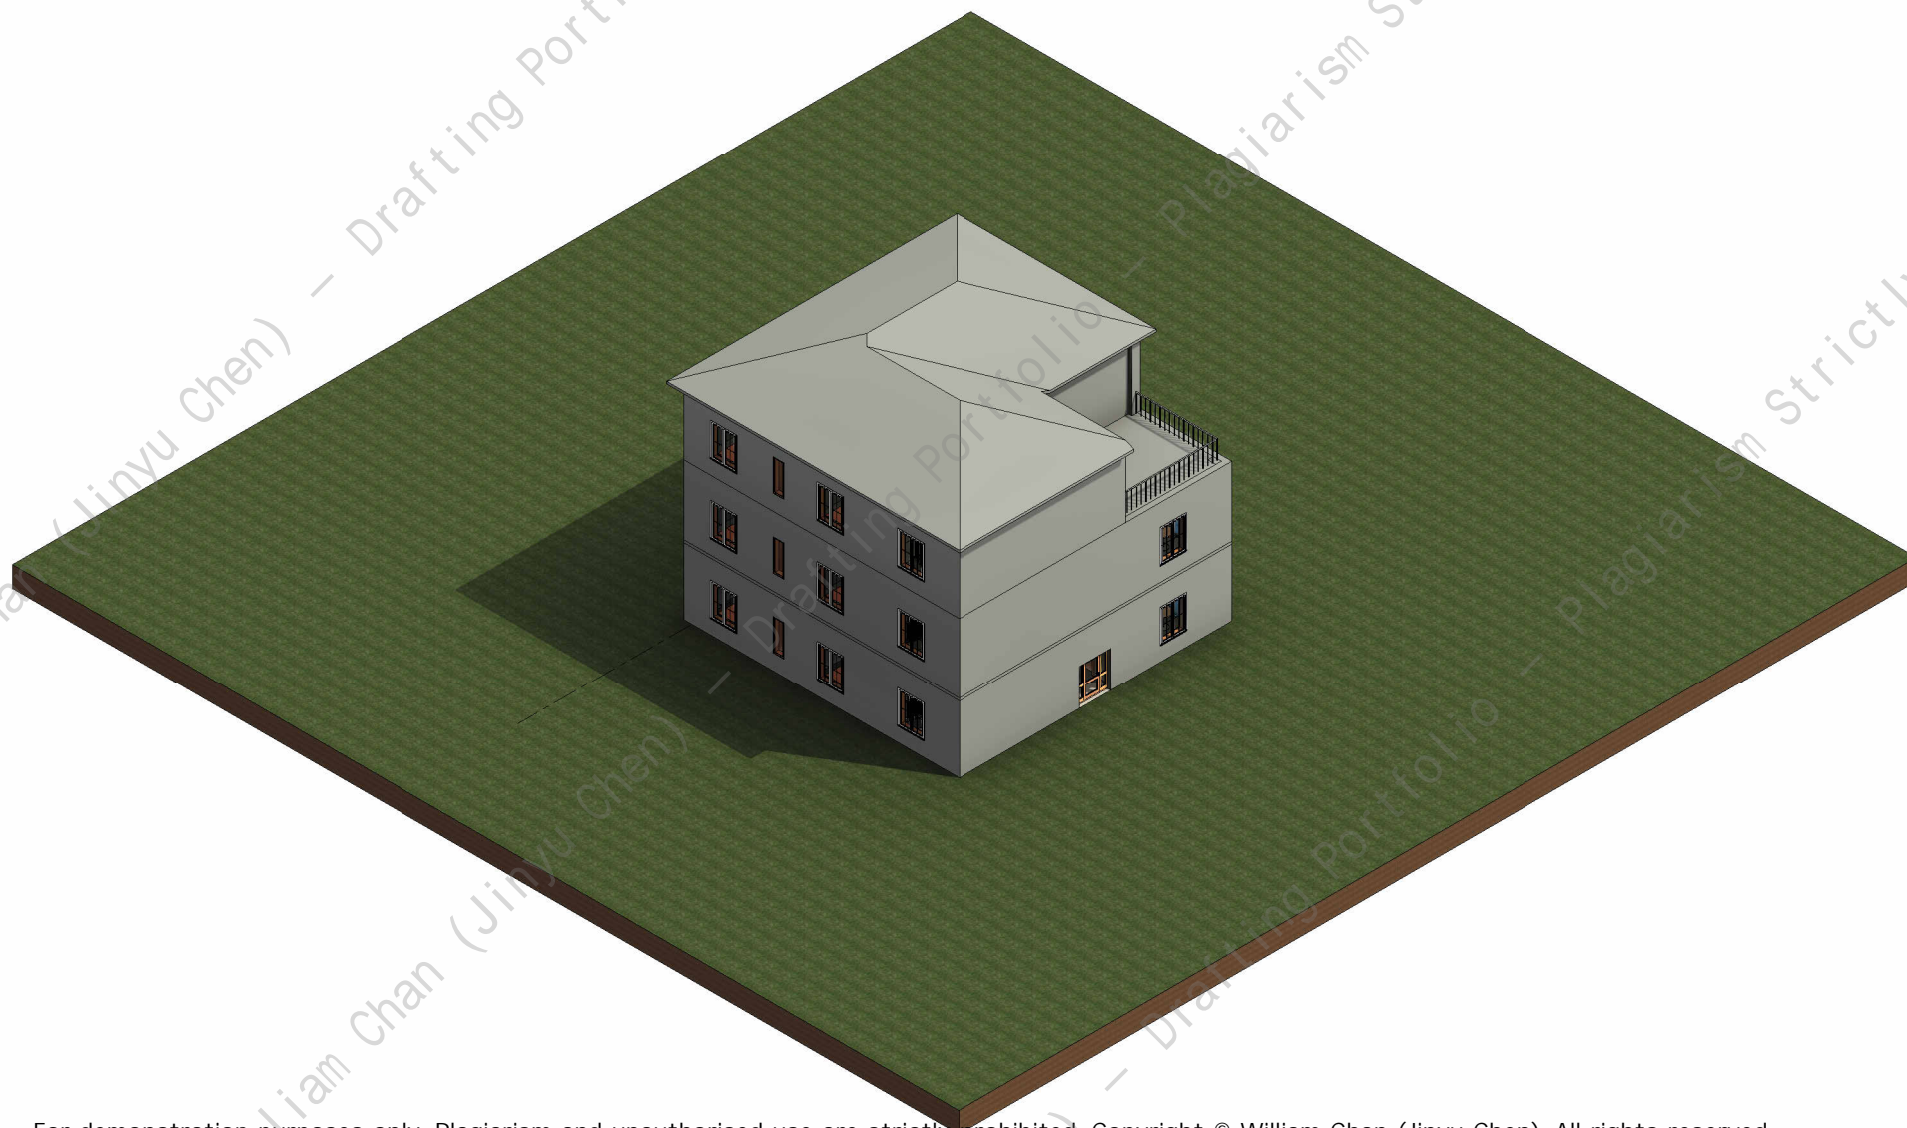

For demonstration purposes only. Plagiarism and unauthorised use are strictly prohibited. Copyright © William Chan (Jinyu Chen). All rights reserved.



Consultant	Consultant
Address	Address
Address	Address
Phone	Phone
Fax	Fax
e-mail	e-mail

Consultant	Consultant
Address	Address
Address	Address
Phone	Phone
Fax	Fax
e-mail	e-mail

Sheet List	
Sheet Name	Sheet Number

Section view	A101
Ground Level	A102
Level 1	A103
Level 2	A104
East elevation view	A105
North elevation view	A106
South elevation view	A107
West elevation view	A108

[illegible]

Student Apartment

Section view

Project number	0001
----------------	------


Date	21/04/2024
------	------------

Drawn by	Jinyu Chen
----------	------------

Checked by	Jinyu Chen
------------	------------

A101

Scale 1 : 100

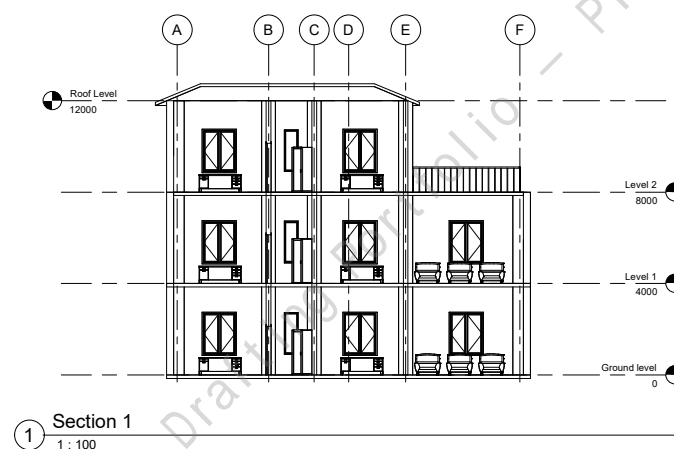[illegible]










Consultant	Consultant
Address	Address
Address	Address
Phone	Phone
Fax	Fax
e-mail	e-mail

Consultant	Consultant
Address	Address
Address	Address
Phone	Phone
Fax	Fax
e-mail	e-mail

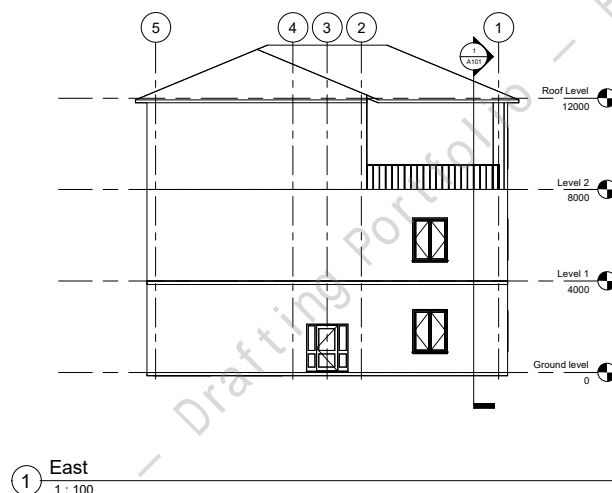[illegible]

---

Jinyu Chen

Student Apartment

East elevation view

Project number	0001
----------------	------

Date	21/04/2024
------	------------

Drawn by Jinyu Chen


Checked by	Jinyu Chen
------------	------------

A105

Scale	1 : 100
-------	---------





 

Consultant	Consultant
Address	Address
Address	Address
Phone	Phone
Fax	Fax
e-mail	e-mail

Jinyu Chen	
Student Apartment	
South elevation view	
Project number	0001
Date	21/04/2024
Drawn by	Jinyu Chen
Checked by	Jinyu Chen
A107	
Scale	1 : 100



Consultant	Consultant
Address	Address
Address	Address
Phone	Phone
Fax	Fax
e-mail	e-mail

[illegible]

Student Apartment

Project number	0001
----------------	------

Date	21/04/2024
------	------------

Drawn by Jinyu Chen

Checked by	Jinyu Chen
------------	------------

Scale 1 : 100